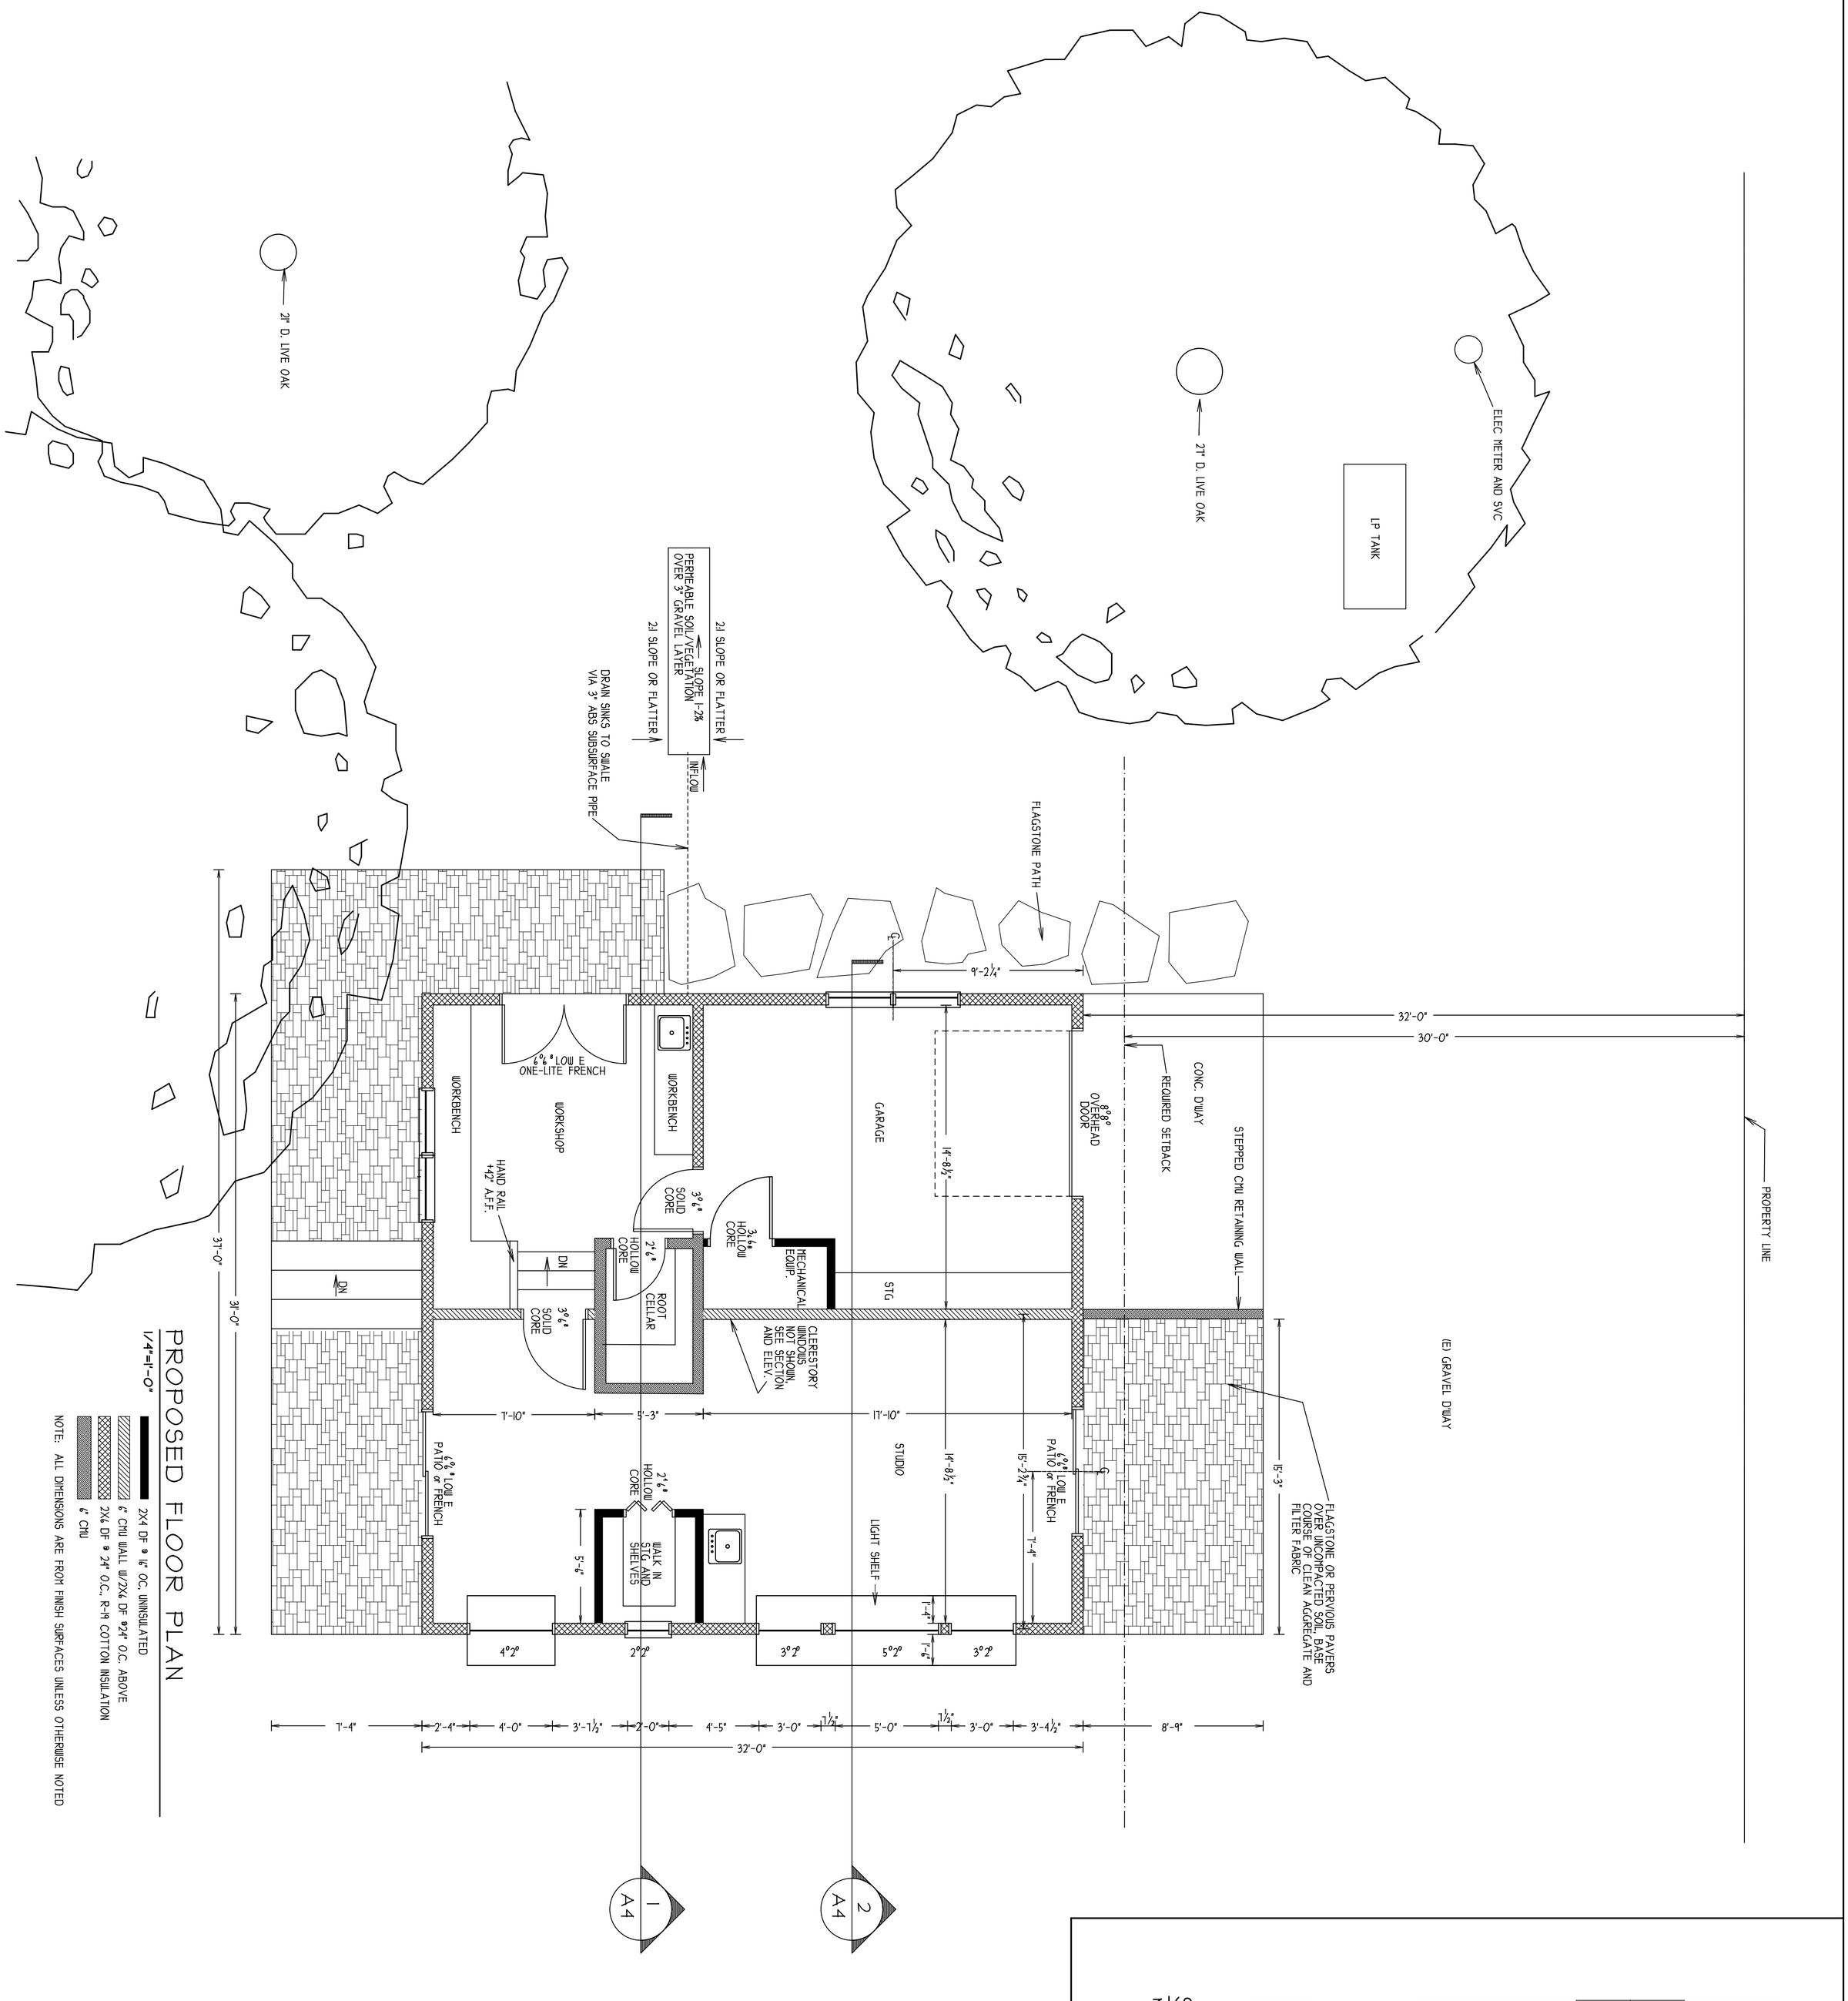

PROPOSED FLOOR PLAN

1/4"=1'-0"

2X4 DF @ 16" OC. UNINSULATED

6" CMU WALL W/2X6 DF @24" O.C. ABOVE

2X6 DF @ 24" O.C., R-19 COTTON INSULATION

6" CMU

NOTE: ALL DIMENSIONS ARE FROM FINISH SURFACES UNLESS OTHERWISE NOTED

SPACE PLANNING SCHEMATIC

NO SCALE

DRAWING DATE:

DRAWN BY: J. Shelton

SCALE: 1/4" = 1'-0"

SHEET NO.: A2

OF FIVE SHEETS

PROPOSED FLOOR PLAN

REVISIONS		
NO.	DATE	REMARK

Celeste Stanik Art Studio

373 Strawberry Canyon Road Watsonville, CA 95076

APN 129 251 006 000

JENNY SHELTON EXPRESSLY RESERVES THE COMMON LAW COPYRIGHT AND OTHER PROPERTY RIGHTS IN THESE PLANS. THESE PLANS NOT TO BE REPRODUCED, CHANGED OR COPIED IN ANY FORM OR MANNER WHATSOEVER, NOR ARE THEY TO BE ASSIGNED TO ANY THIRD PARTY WITHOUT FIRST OBTAINING THE EXPRESS WRITTEN PERMISSION AND CONSENT OF JENNY SHELTON.

SHELTON DESIGN
Healthy Home. Healthy Planet.

Jenny Shelton
5408 Baffy Court
Soquel, CA 95073
tel 831.479.0796
www.sheltondesign.com